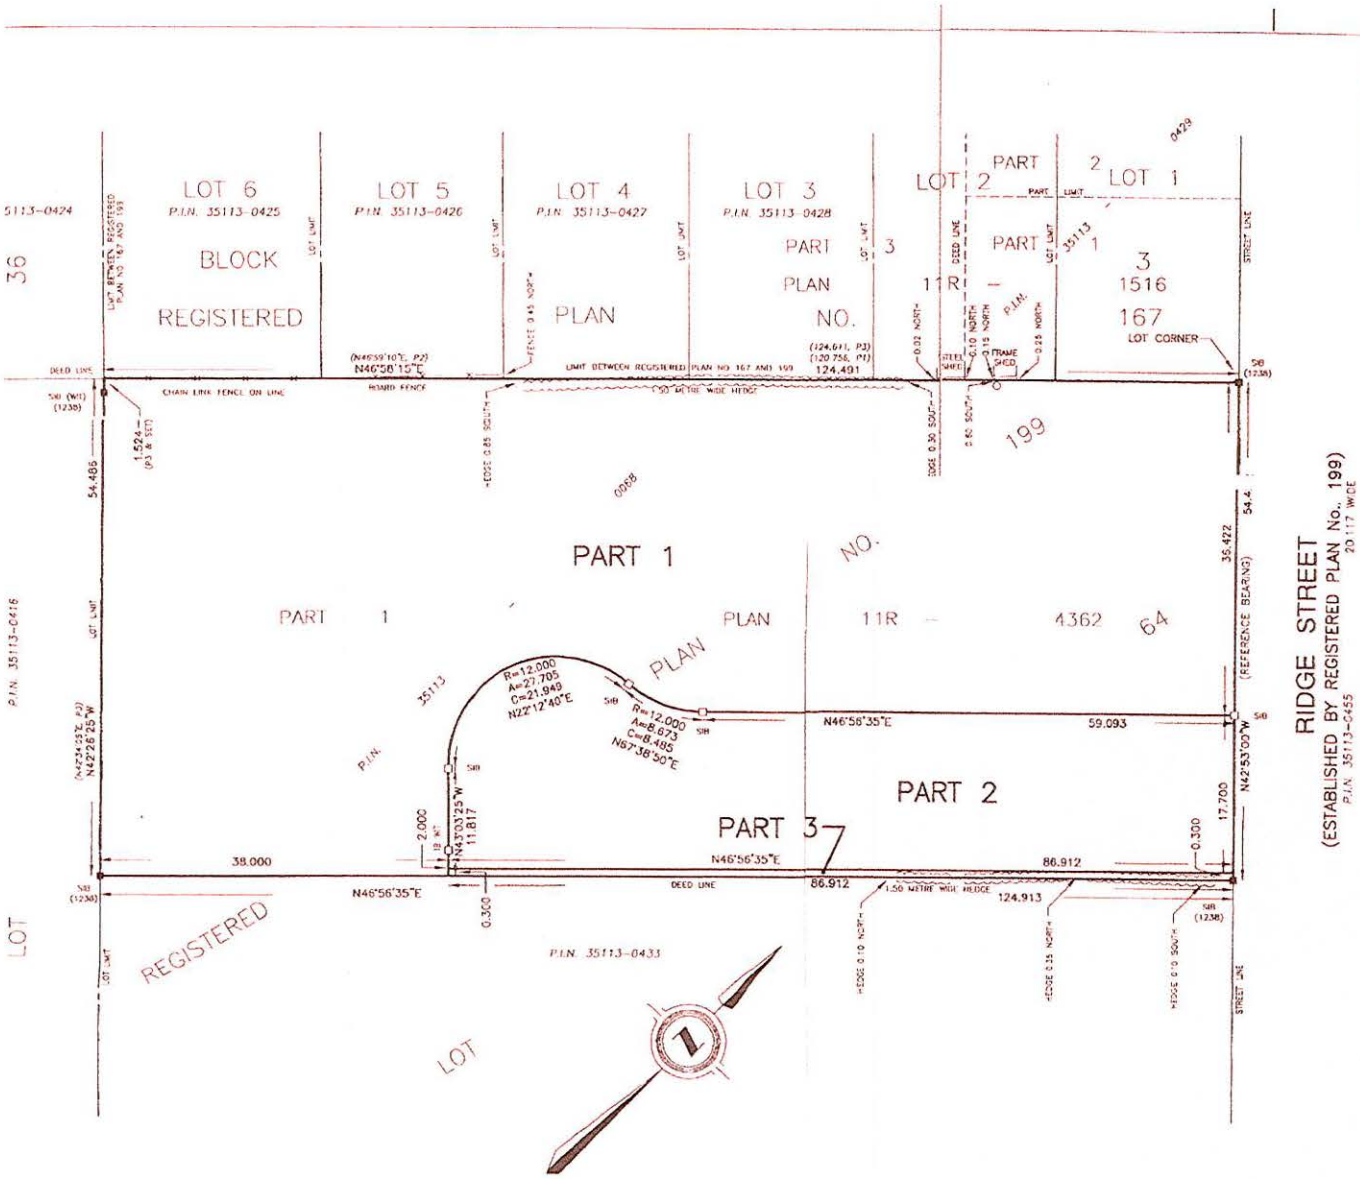

I REQUIRE THIS PLAN TO BE DEPOSITED UNDER THE LAND TITLES ACT.

DATE: November 11, 2009

BRUCE S. BAKER
ONTARIO LAND SURVEYOR

PLAN 11R-9125
RECEIVED AND DEPOSITED
DATE: NOV. 12, 2009
J. Gardner
LAND REGISTRAR FOR THE LAND TITLES DIVISION OF ELGIN. (No 11)

PART SCHEDULE

PART	LOT	PLAN	P.I.N.	AREA
1	PART OF 64	R.P. No. 199	ALL OF 35113-0068	0.5137 ha (1.269 ac)
2				0.1628 ha (0.402 ac)
3				0.0026 ha (0.006 ac)

PLAN OF SURVEY

OF PART OF

LOT 64, REGISTERED PLAN No.199

(VILLAGE OF WEST LORNE)

IN THE

MUNICIPALITY OF WEST ELGIN

COUNTY OF ELGIN

SCALE 1:400

0 2 4 6 8 10 20 30

SCALE IN METRES

2009
ARCHIBALD, GRAY & McKAY LTD.
ONTARIO LAND SURVEYORS

SURVEYOR'S CERTIFICATE:

I CERTIFY THAT:

1) THIS SURVEY AND PLAN ARE CORRECT AND IN ACCORDANCE WITH THE SURVEYS ACT, THE SURVEYORS ACT AND THE LAND TITLES ACT AND THE REGULATIONS MADE UNDER THEM.

2) THE SURVEY WAS COMPLETED ON THE 10th DAY OF NOVEMBER, 2009.

November 11, 2009

BRUCE S. BAKER
ONTARIO LAND SURVEYOR

NOTES & LEGEND

BEARINGS ARE ASTRONOMIC AND ARE REFERRED TO THE SOUTHWEST LIMIT OF RIDGE STREET HAVING A BEARING OF N42°53'00" ACCORDING TO PLAN 11R-4362.

■	DENOTES MONUMENT FOUND
□	DENOTES MONUMENT PLANTED
SIB	DENOTES STANDARD IRON BAR
IB	DENOTES IRON BAR
WIT	DENOTES WITNESS
1238	DENOTES MURRAY FRASER, O.L.S.
P1	DENOTES REGISTERED PLAN No. 199
P2	DENOTES PLAN 11R-1516
P3	DENOTES PLAN 11R-4362

AGM
SURVEYING • ENGINEERING
ARCHIBALD, GRAY & McKAY LTD.
553 SOUTHDALE RD. E., LONDON, ON, N6E 1A2
PHONE 519-685-5300 FAX 519-685-5303
EMAIL survey@agm.on.ca WEB www.agm.on.ca

DRAWN BY: BAS	DIGITAL FILE: WL0901R1.DWG	PLAN No:	
CHECKED BY: BAKER	COGO FILE: WL0901C1.COG	2-Z-7156	
Plot date: Nov 11, 2009	FILE No: WL-0199-2		

F:\Projects\W\WestLorne\wl09\WL0901-Services\Cad\RPLAN\WL0901R1.dwg